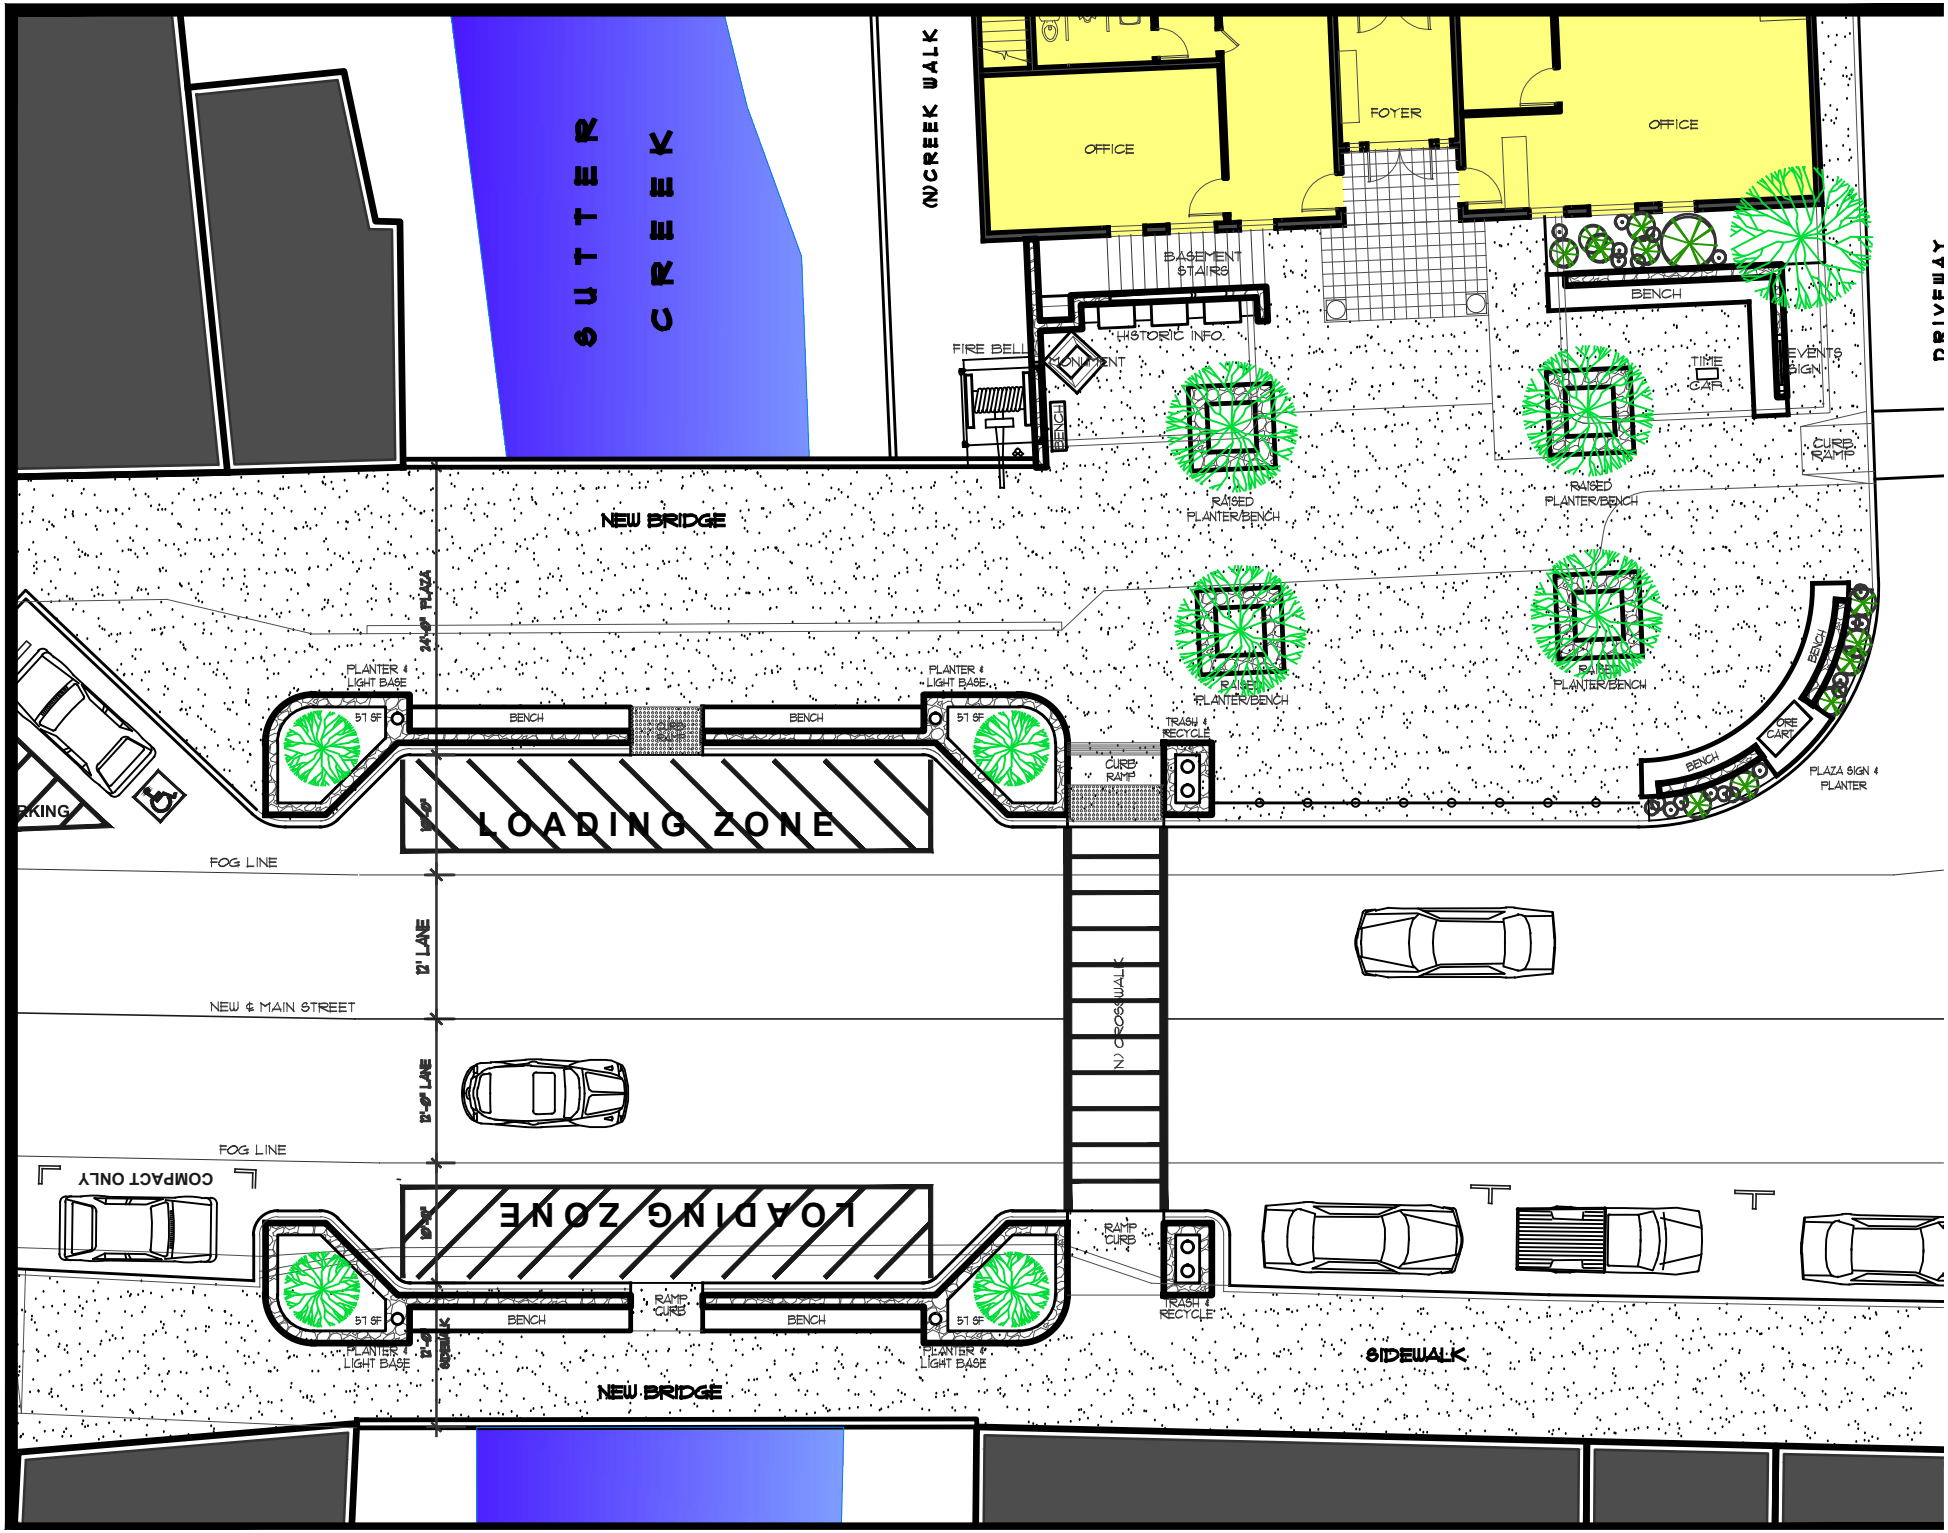
SUTTER CREEK
NCREEK WALK
OFFICE
FOYER
OFFICE
BASEMENT STAIRS
HISTORIC INFO.
FIRE BELL MONUMENT
BENCH
TIME CAP
EVENTS SIGN
DRIVEWAY
CURB RAMP
RAISED PLANTER/BENCH
RAISED PLANTER/BENCH
RAISED PLANTER/BENCH
RAISED PLANTER/BENCH
NEW BRIDGE
24'-0" PLAZA
PLANTER & LIGHT BASE
51 SF
BENCH
BENCH
PLANTER & LIGHT BASE
51 SF
TRASH & RECYCLE
CURB RAMP
BENCH
ORE CART
PLAZA SIGN & PLANTER
LOADING ZONE
FOG LINE
12' LANE
N CROSSWALK
NEW & MAIN STREET
12'-0" LANE
FOG LINE
COMPACT ONLY
LOADING ZONE
RAMP CURB
51 SF
BENCH
RAMP CURB
BENCH
51 SF
TRASH & RECYCLE
PLANTER & LIGHT BASE
PLANTER & LIGHT BASE
SIDEWALK
NEW BRIDGE